Queen Elizabeth Music Building

SECOND FLOOR

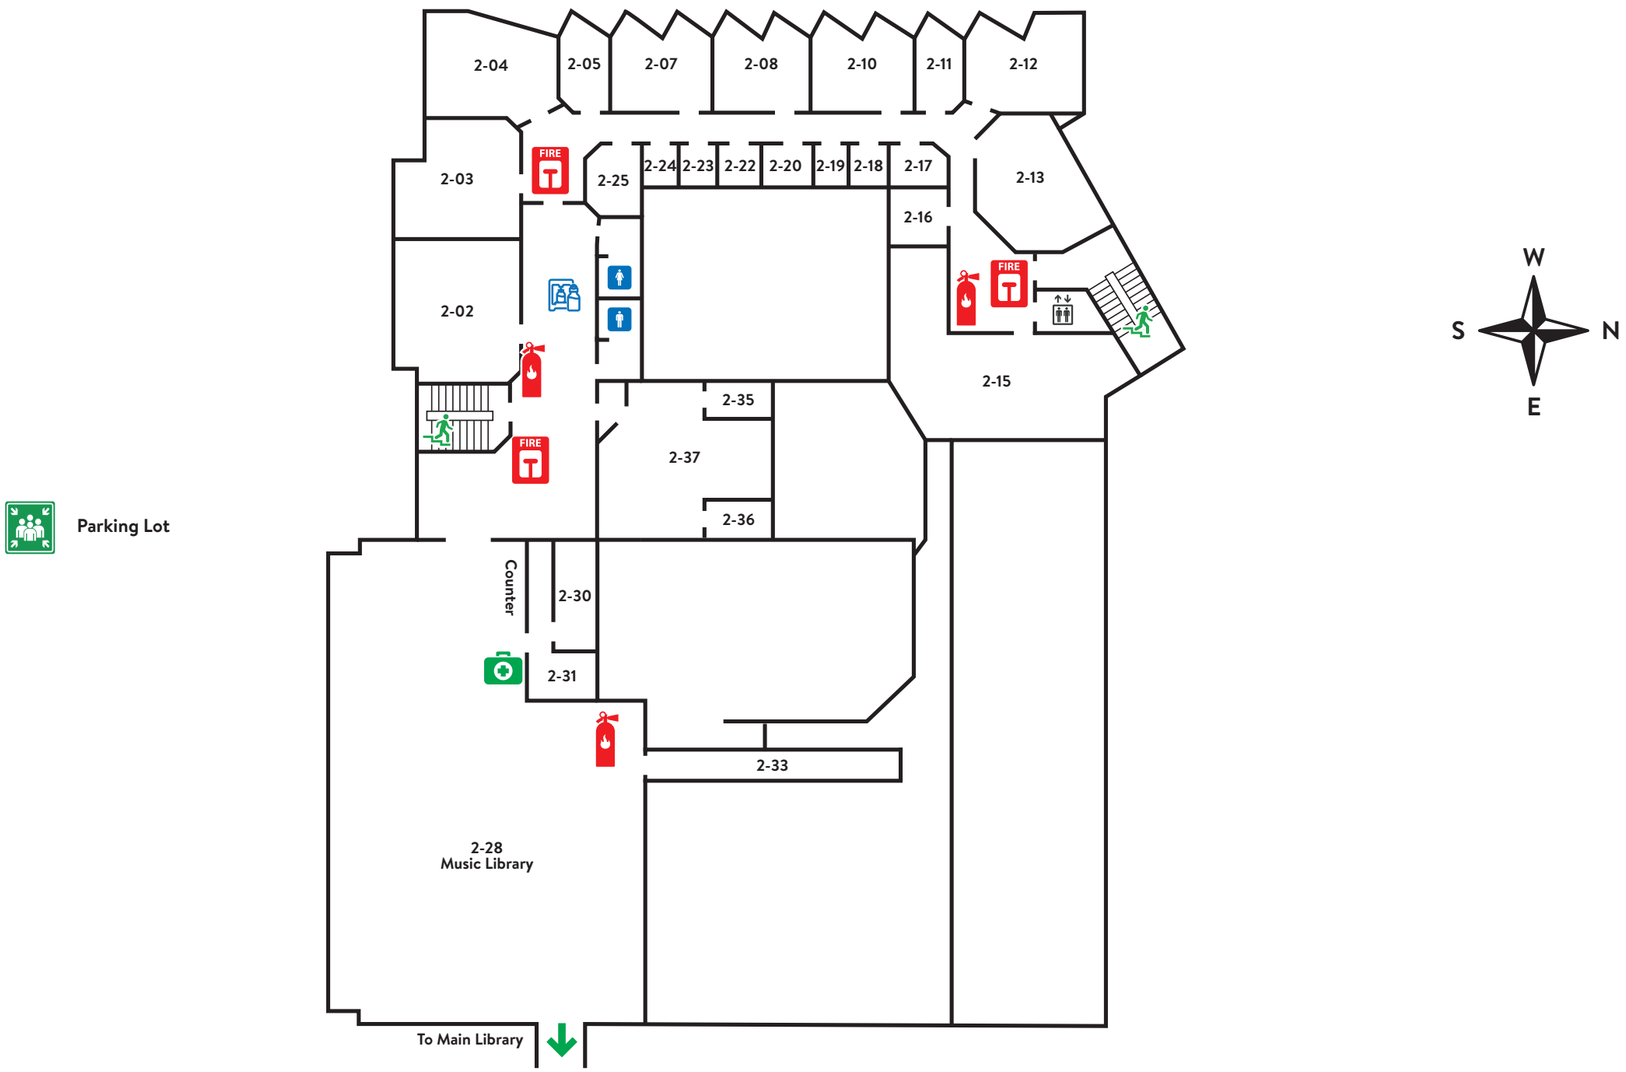

LEGEND

- FIRE ALARM PULL STATION
- FIRE EXTINGUISHER
- EMERGENCY MUSTER POINT
- FIRST AID KIT
- EMERGENCY EYE WASH
- EMERGENCY SHOWER
- PERSONAL PROTECTIVE EQUIPMENT SUPPLIES
- HAND SANITIZER
- WATER FILLING STATION
- SHARPS CONTAINER
- AUTOMATED EXTERNAL DEFIBRILATOR (AED)
- GENDER-NEUTRAL WASHROOM
- WOMEN'S WASHROOM
- MEN'S WASHROOM

BRANDON UNIVERSITY